

Docusign Envelope ID: 63234680-5EF0-8466-83F2-9182EF051B67

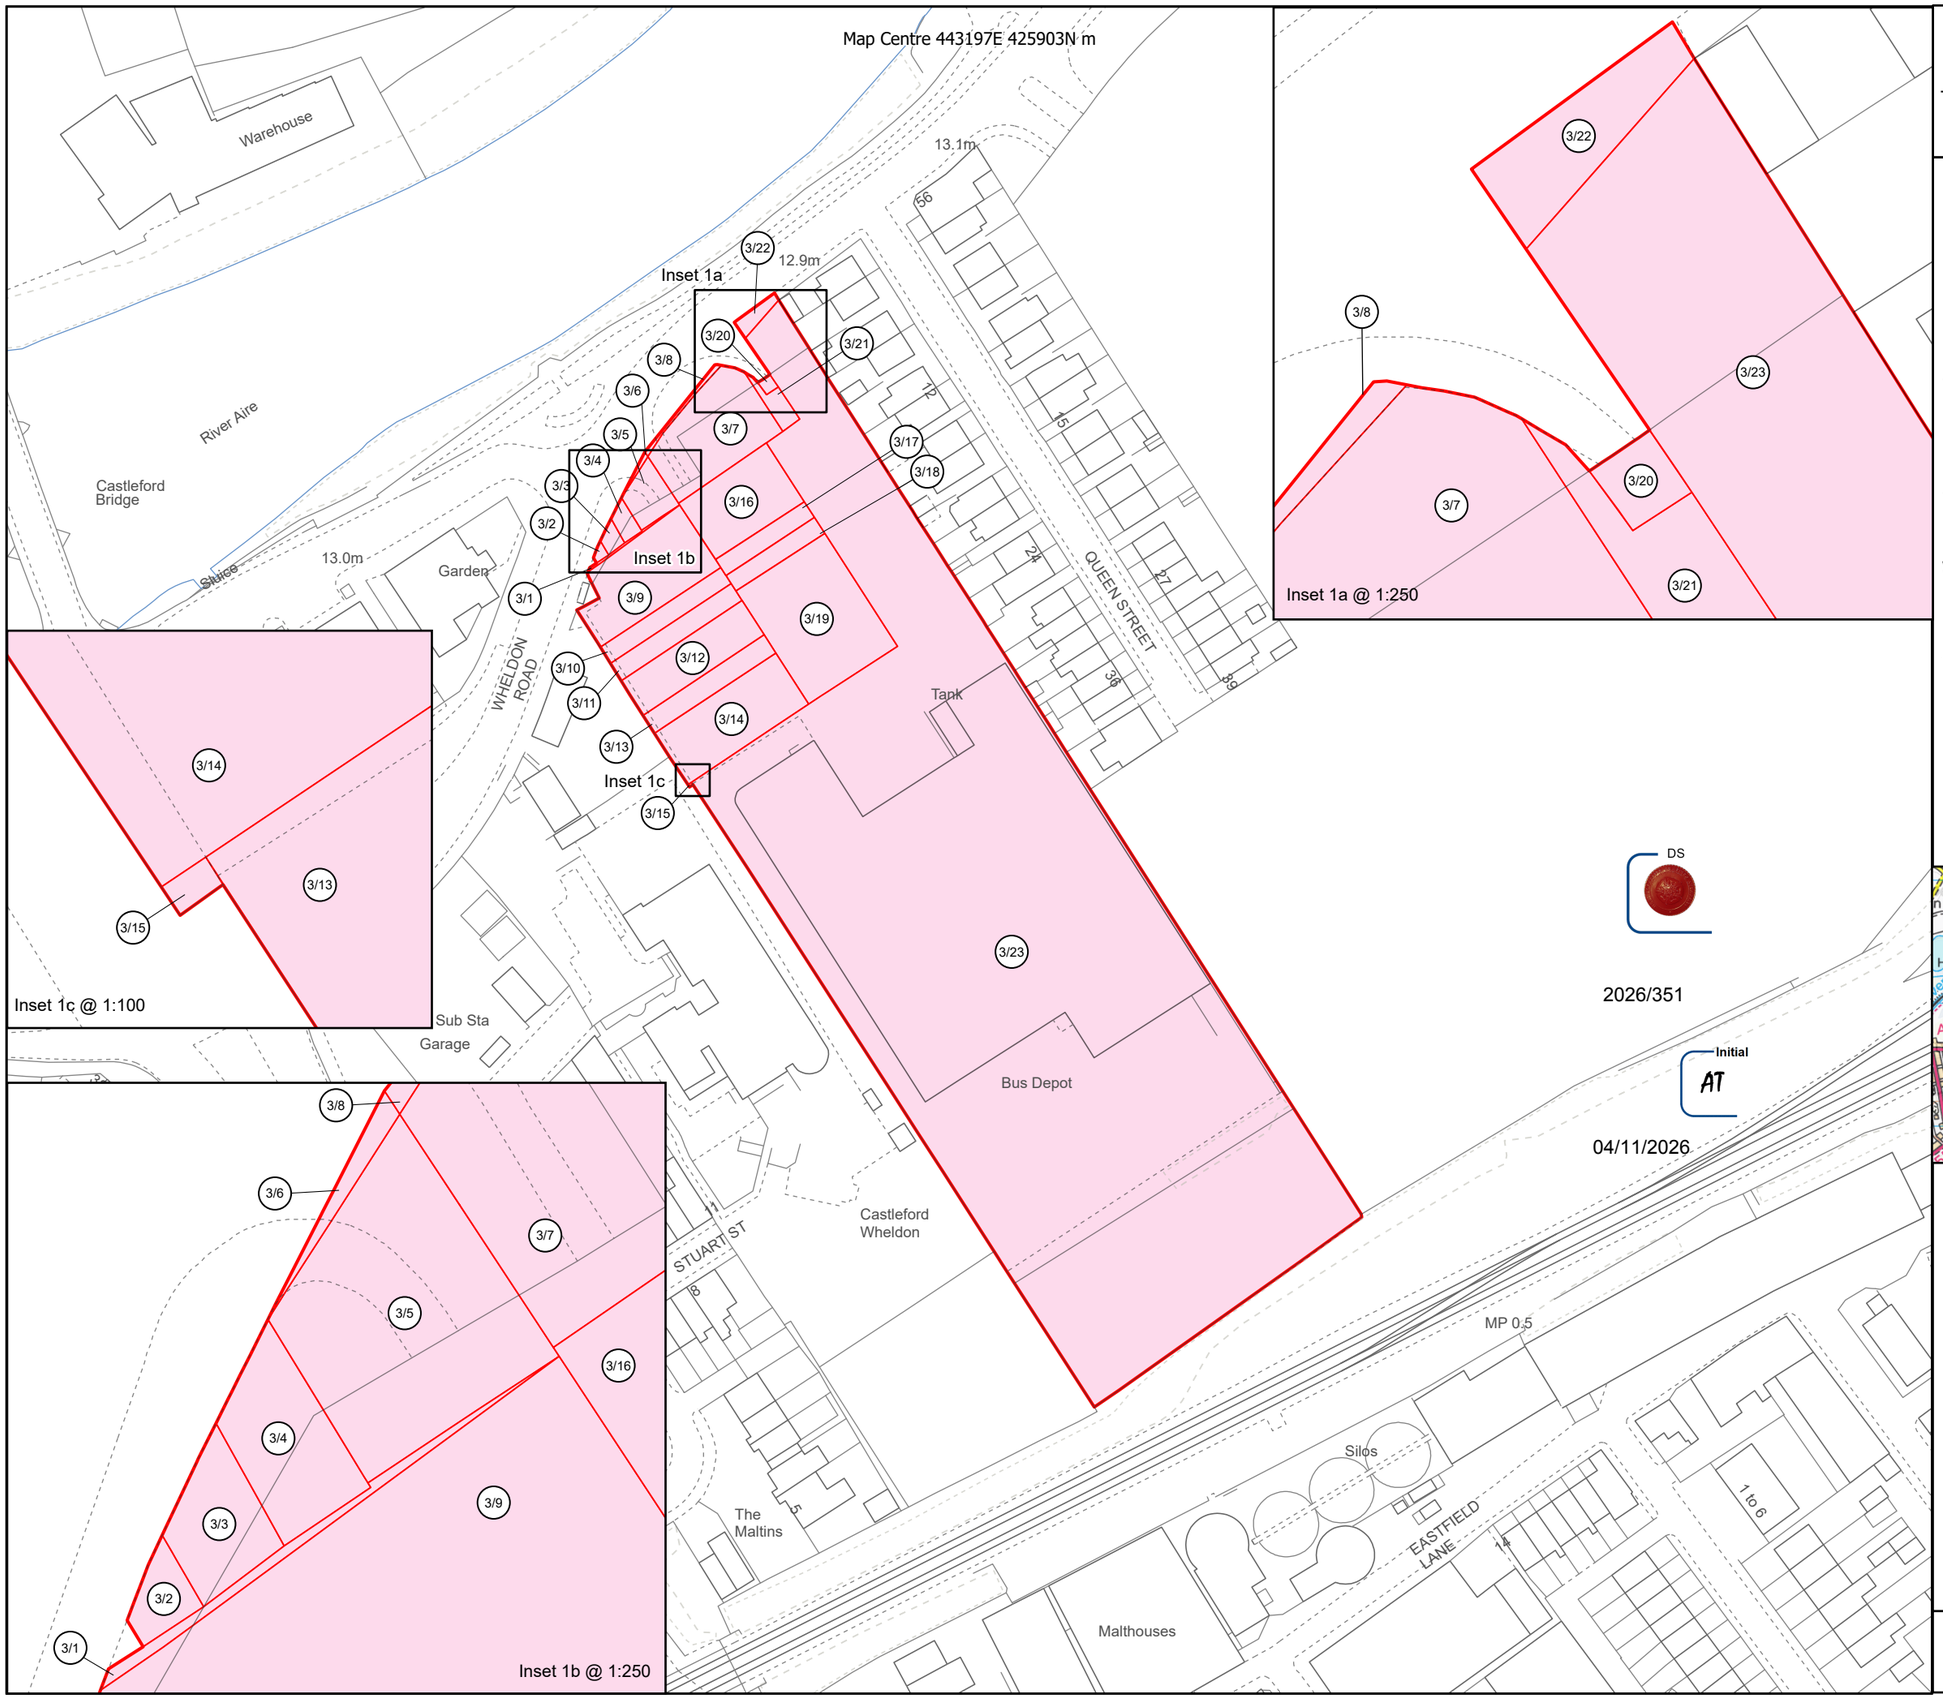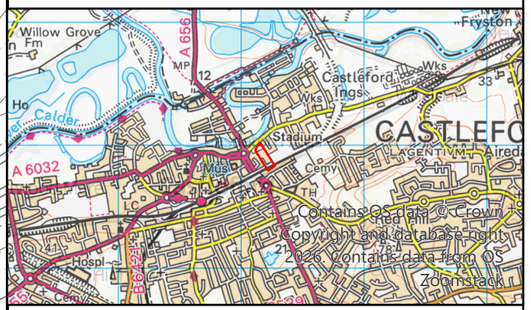


0 20 40 60
Metres

Scale @ A3 1:1,250

N

**Carter Jonas**

Floor 1, 81 Colmore Row, Birmingham, B3 2AP
E: land.referencing@carterjonas.co.uk
carterjonas.co.uk

**Client:**

West Yorkshire Combined Authority

Wellington House , 40-50 Wellington Street
Leeds, LS1 2DE
www.westyorks-ca.gov.uk

**Project:**

West Yorkshire Bus Reform

**Title:**

West Yorkshire Bus Reform - Land Plan - Castleford

Sheet 1 of 3

**Legend:**

- Order Limits
- Permanent

DS

2026/351

Initial

AT

04/11/2026

NOTES
1. DO NOT SCALE FROM THIS DRAWING, USE ONLY PRINTED DIMENSIONS
2. ALL DIMENSIONS ARE IN METRES UNLESS STATED OTHERWISE


THIS DOCUMENT HAS BEEN PREPARED PURSUANT TO AND SUBJECT TO THE TERMS OF CARTER JONAS' APPOINTMENT BY ITS CLIENT. CARTER JONAS ACCEPTS NO LIABILITY FOR ANY USE OF THIS DOCUMENT OTHER THAN BY ITS ORIGINAL CLIENT OR FOLLOWING CARTER JONAS' EXPRESS AGREEMENT TO SUCH USE, AND ONLY FOR THE PURPOSES FOR WHICH IT WAS PREPARED AND PROVIDED

Drawn By: MM | Date: 20/10/2026

Checked By: RL | Dwg no: J0102270-26-03c

© Crown copyright and database rights 2026 OS 100004458

Docusign Envelope ID: 63234680-5EF0-8466-83F2-9182EF051B67

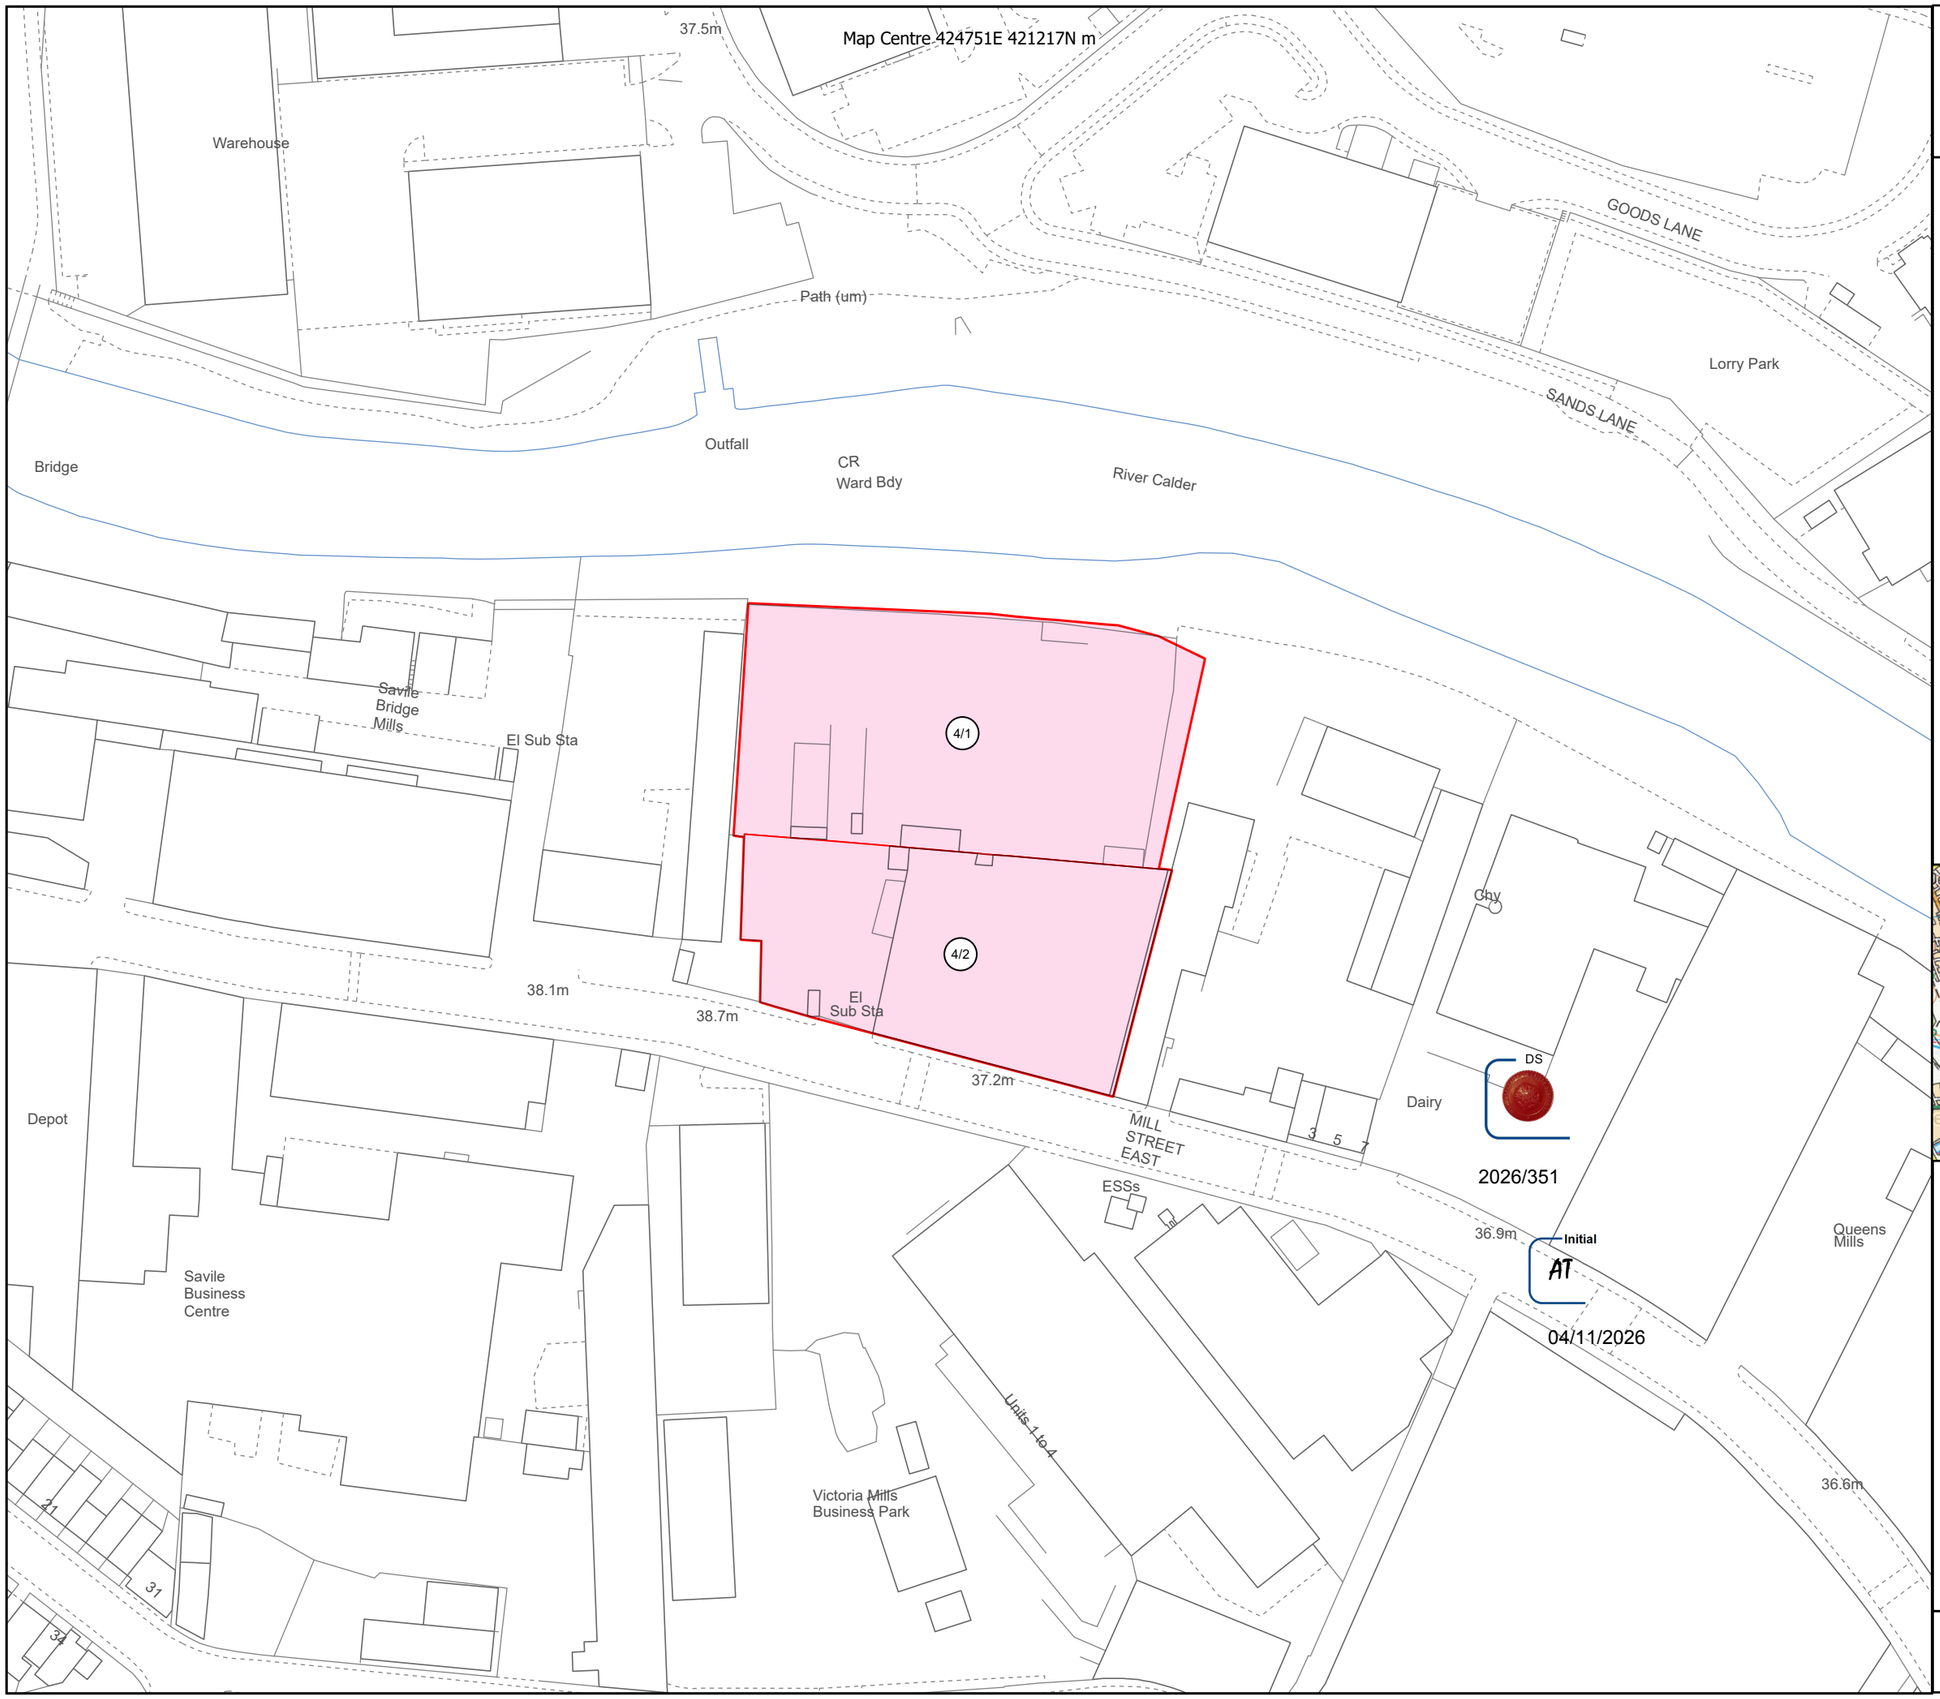


0 20 40 60
Metres

Scale @ A3 1:1,250

Carter Jonas
Floor 1, 81 Colmore Row, Birmingham, B3 2AP
E: land.referencing@carterjonas.co.uk
carterjonas.co.uk

**Client:**

West Yorkshire Combined Authority

Wellington House , 40-50 Wellington Street
Leeds, LS1 2DE
www.westyorks-ca.gov.uk

**Project:**

West Yorkshire Bus Reform


**Title:**

West Yorkshire Bus Reform - Land Plan - Dewsbury

Sheet 2 of 3

**Legend:**

Order Limits
Permanent

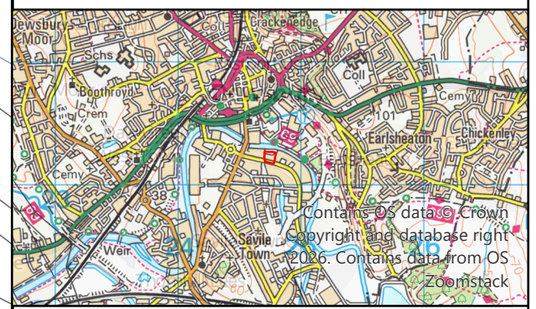


NOTES
1. DO NOT SCALE FROM THIS DRAWING, USE ONLY PRINTED DIMENSIONS
2. ALL DIMENSIONS ARE IN METRES UNLESS STATED OTHERWISE


THIS DOCUMENT HAS BEEN PREPARED PURSUANT TO AND SUBJECT TO THE TERMS OF CARTER JONAS' APPOINTMENT BY ITS CLIENT. CARTER JONAS ACCEPTS NO LIABILITY FOR ANY USE OF THIS DOCUMENT OTHER THAN BY ITS ORIGINAL CLIENT OR FOLLOWING CARTER JONAS' EXPRESS AGREEMENT TO SUCH USE, AND ONLY FOR THE PURPOSES FOR WHICH IT WAS PREPARED AND PROVIDED

Drawn By: MM Date: 20/10/2026

Checked By: RL Dwg no: J0102270-26-04c

© Crown copyright and database rights 2026 OS 100004458

Docusign Envelope ID: 63234680-5EF0-8466-83F2-9182EF051B67

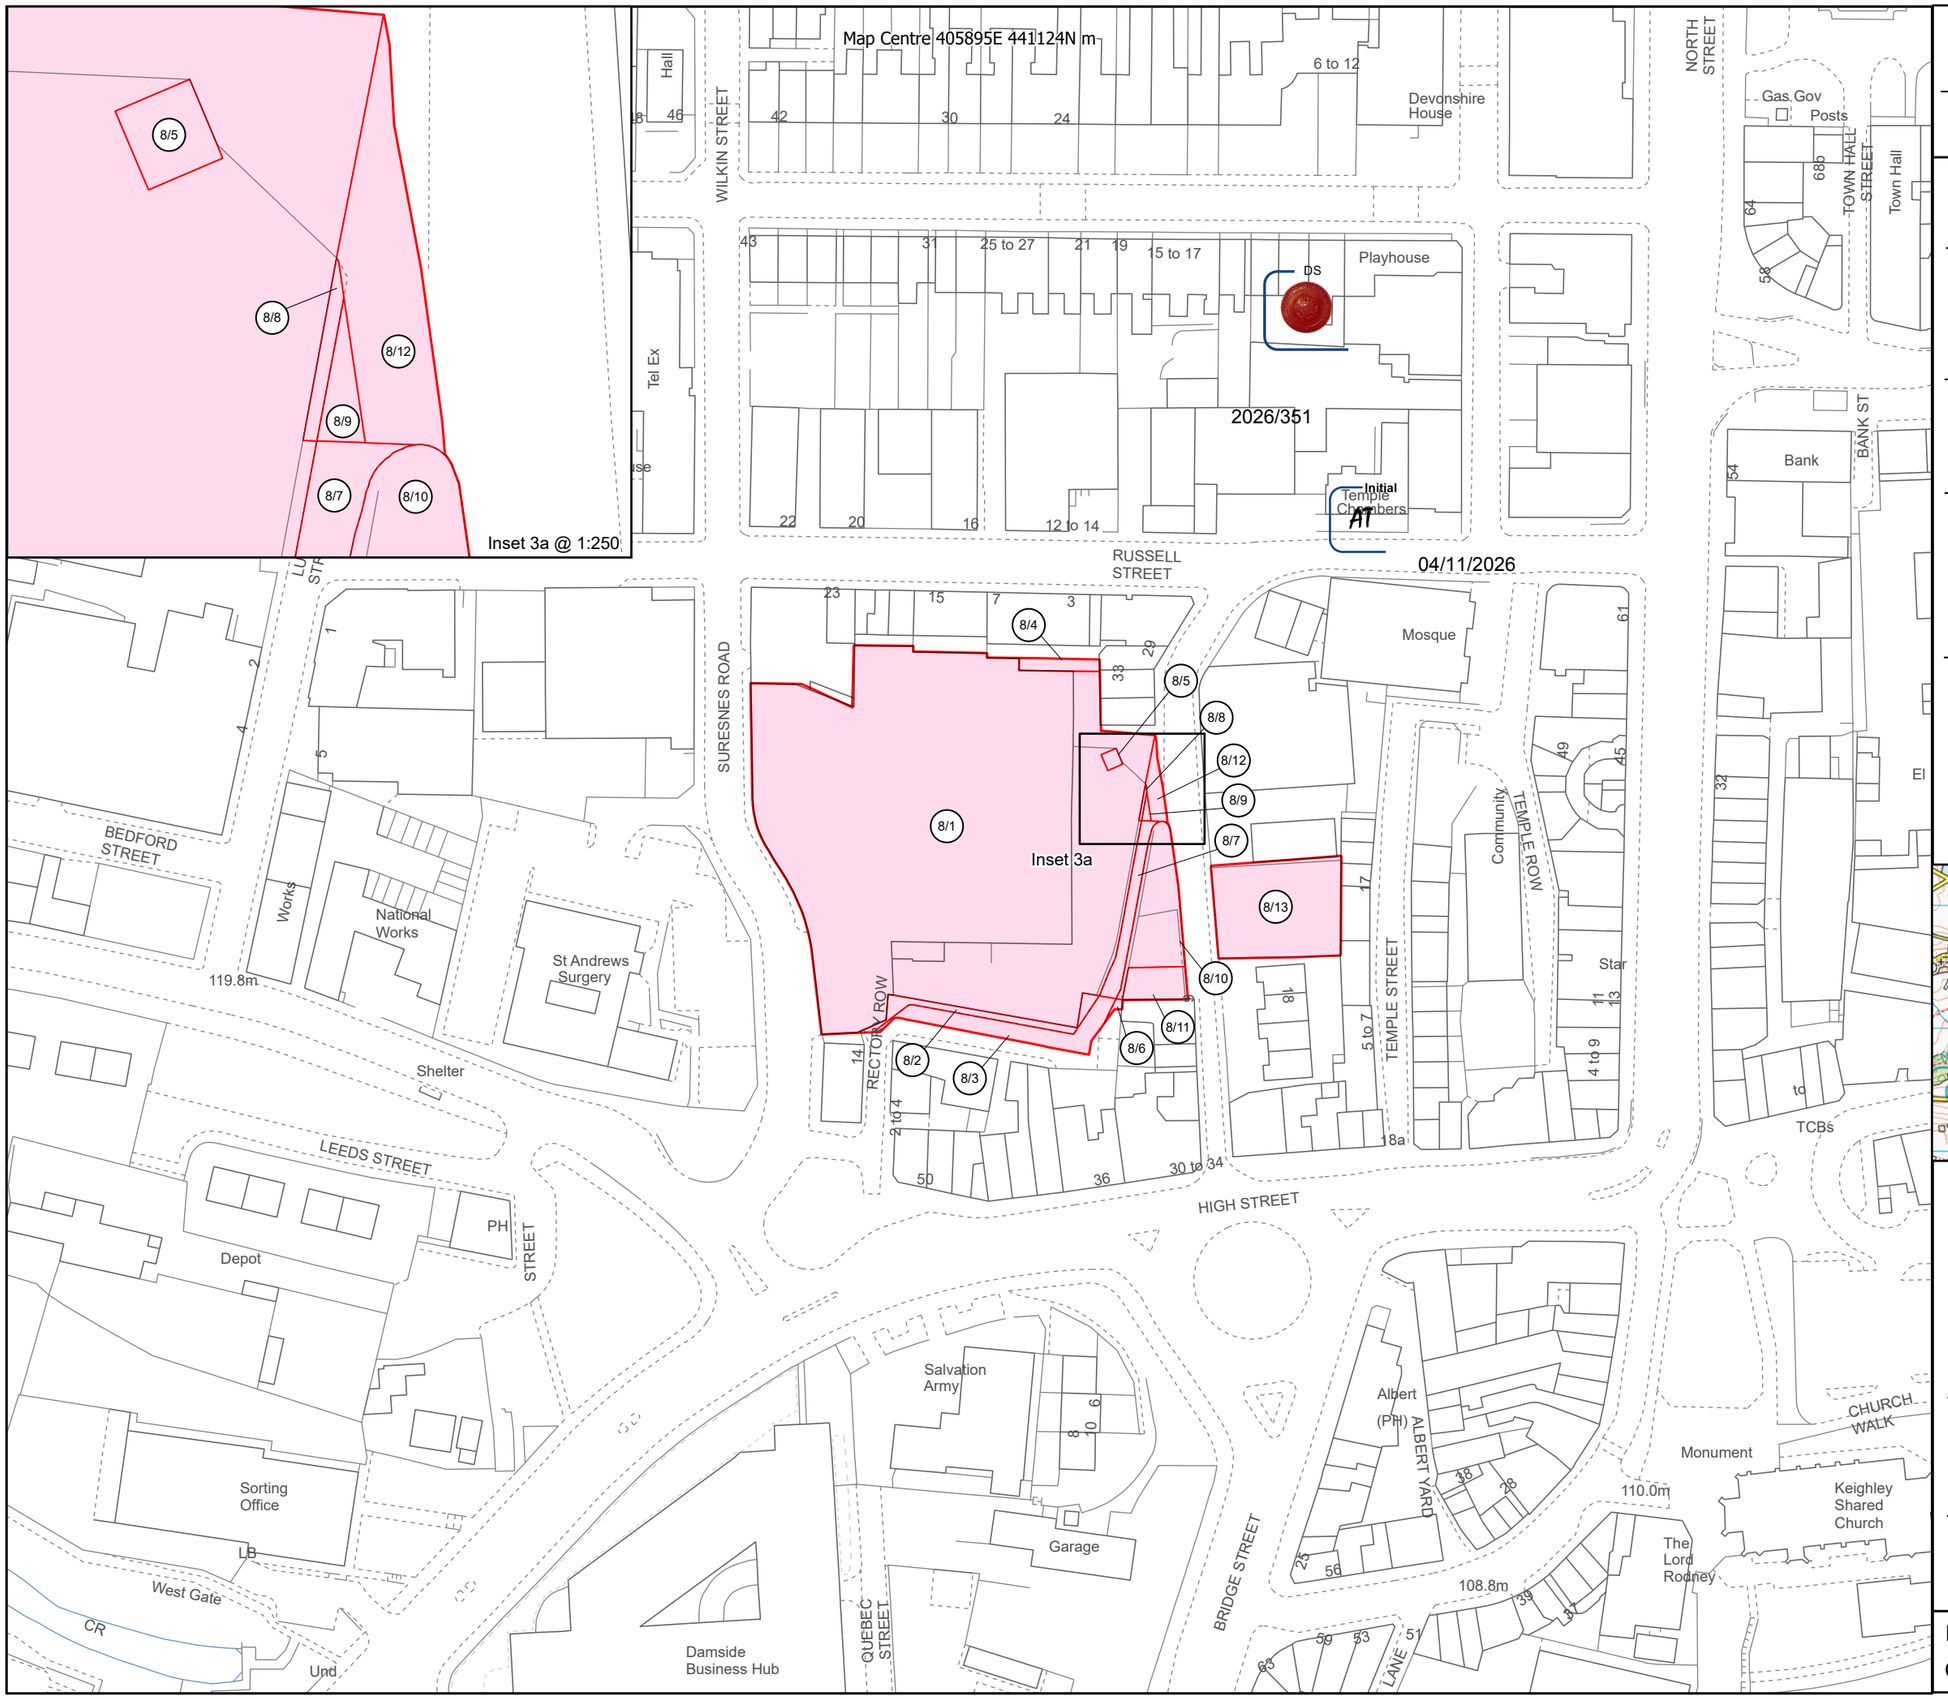


0 20 40 60
Metres

Scale @ A3 1:1,250

# Carter Jonas


Floor 1, 81 Colmore Row, Birmingham, B3 2AP
E: land.referencing@carterjonas.co.uk
carterjonas.co.uk


**Client:**

West Yorkshire Combined Authority

Wellington House , 40-50 Wellington Street
Leeds, LS1 2DE
www.westyorks-ca.gov.uk

**Project:**

West Yorkshire Bus Reform


**Title:**

West Yorkshire Bus Reform - Land Plan - Keighley

Sheet 3 of 3

**Legend:**

- Order Limits
- Permanent

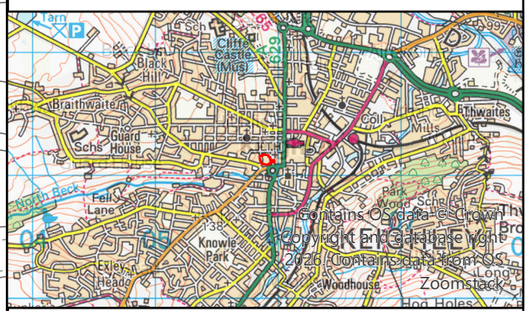


NOTES
1. DO NOT SCALE FROM THIS DRAWING, USE ONLY PRINTED DIMENSIONS
2. ALL DIMENSIONS ARE IN METRES UNLESS STATED OTHERWISE


THIS DOCUMENT HAS BEEN PREPARED PURSUANT TO AND SUBJECT TO THE TERMS OF CARTER JONAS' APPOINTMENT BY ITS CLIENT. CARTER JONAS ACCEPTS NO LIABILITY FOR ANY USE OF THIS DOCUMENT OTHER THAN BY ITS ORIGINAL CLIENT OR FOLLOWING CARTER JONAS' EXPRESS AGREEMENT TO SUCH USE, AND ONLY FOR THE PURPOSES FOR WHICH IT WAS PREPARED AND PROVIDED


Drawn By: MM Date: 20/10/2026

Checked By: RL Dwg no: J0102270-26-08c


© Crown copyright and database rights 2026 OS 100004458